

TC 4

WALL 4

DUNBAR'S OFFICE (KEEP FOR SERIES)

AUDIENCE FIRE EXIT

KEY TO SYMBOLS

- FP FIRE POINT
- FE FIRE EXTINGUISHER
- HR HOSE REEL
- SP SERVICE POINT
- TS TECH & G.S. SOCKET
- 3 3 PHASE SUPPLIES
- 30 30 AMP G.S. SUPPLY
- 60 60 AMP G.S. SUPPLY
- 5 Kw SOCKET
- LIGHTING HOISTS
- SOUND DISTRIBUTION
- SCENERY HOISTS safe working load 181.44 kg (400 lbs), constant up
- ARC, BP & AC SUPPLIES
- CAMERA CABLE CONNECTION
- CAMERA DOLLY SUPPLY
- FLOOR POINT FOR 1/2 TON EYEBOLTS
- FLOOR ANCHOR POINT FOR CYC
- LINE OF AUDIENCE SEATING
- HANGING POINTS
- ALL OVER PIECES AND CEILINGS
- EDGE OF FLOOR PAINTING
- AC ANILINE CLOTH
- C CLOTH
- P.B.U. PHOTO BLOW UP

NOTE: STUDIO GRID MADE UP OF 600 mm SQUARES.

FLOOR PAINT: 179056 A.K.

| DES. DISTRIBUTION                           | GEN. DISTRIBUTION                               |
|---------------------------------------------|-------------------------------------------------|
| <input type="checkbox"/> DESIGNER           | <input type="checkbox"/> ALLOCATIONS            |
| <input type="checkbox"/> DESIGN ASST.       | <input type="checkbox"/> A.S.T.M. (TEL)         |
| <input type="checkbox"/> DESIGNER EALING    | <input type="checkbox"/> CONST. ORGANISER       |
| <input type="checkbox"/> ELECTRICIANS       | <input type="checkbox"/> DIRECTOR               |
| <input type="checkbox"/> MODEL MAKERS       | <input type="checkbox"/> CIV. CONTRACTORS       |
| <input type="checkbox"/> ASST. PRODUCTIONS  | <input type="checkbox"/> DAY MANAGER            |
| <input type="checkbox"/> PROCESS PROJECTION | <input type="checkbox"/> NIGHT MANAGER          |
| <input type="checkbox"/> SCENIC ARTISTS     | <input type="checkbox"/> SCENERY BOOKING CLERK  |
| <input type="checkbox"/> VISUAL EFFECTS     | <input type="checkbox"/> SUPERVISING SUPPLY MAN |
| <input type="checkbox"/> DRAPE              | <input type="checkbox"/> ASST. WORKSHOP MAN     |
| <input type="checkbox"/> GRAPHICS           | <input type="checkbox"/> F.M.'S OFFICE          |
| <input type="checkbox"/> ASST. PLASTICS     | <input type="checkbox"/> DESIGN MANAGER         |
| <input type="checkbox"/> ASST. ALLOCATIONS  | <input type="checkbox"/> ESTIMATOR              |
| <input type="checkbox"/> METAL WORKERS      | <input type="checkbox"/> CONTRACTS              |
|                                             | <input type="checkbox"/> ASST. MANAGER ST. OPS. |
|                                             | <input type="checkbox"/> SCENERY STORES BENT/D  |
|                                             | <input type="checkbox"/> SUPERVISOR EALING      |

DIRECTOR DOUGLAS CAMPFIELD (211 THRESHOLD ROOM)

DESIGNER ROGER MURRAY-LEACH EXT.

DRAWN BY EXT.

ZERO 14.11.75.


PRODUCTION DATE 17-18.11.75.

SCALE 1:50 METRIC

STUDIO PLAN

TC4

PRODUCTION THE SEENS

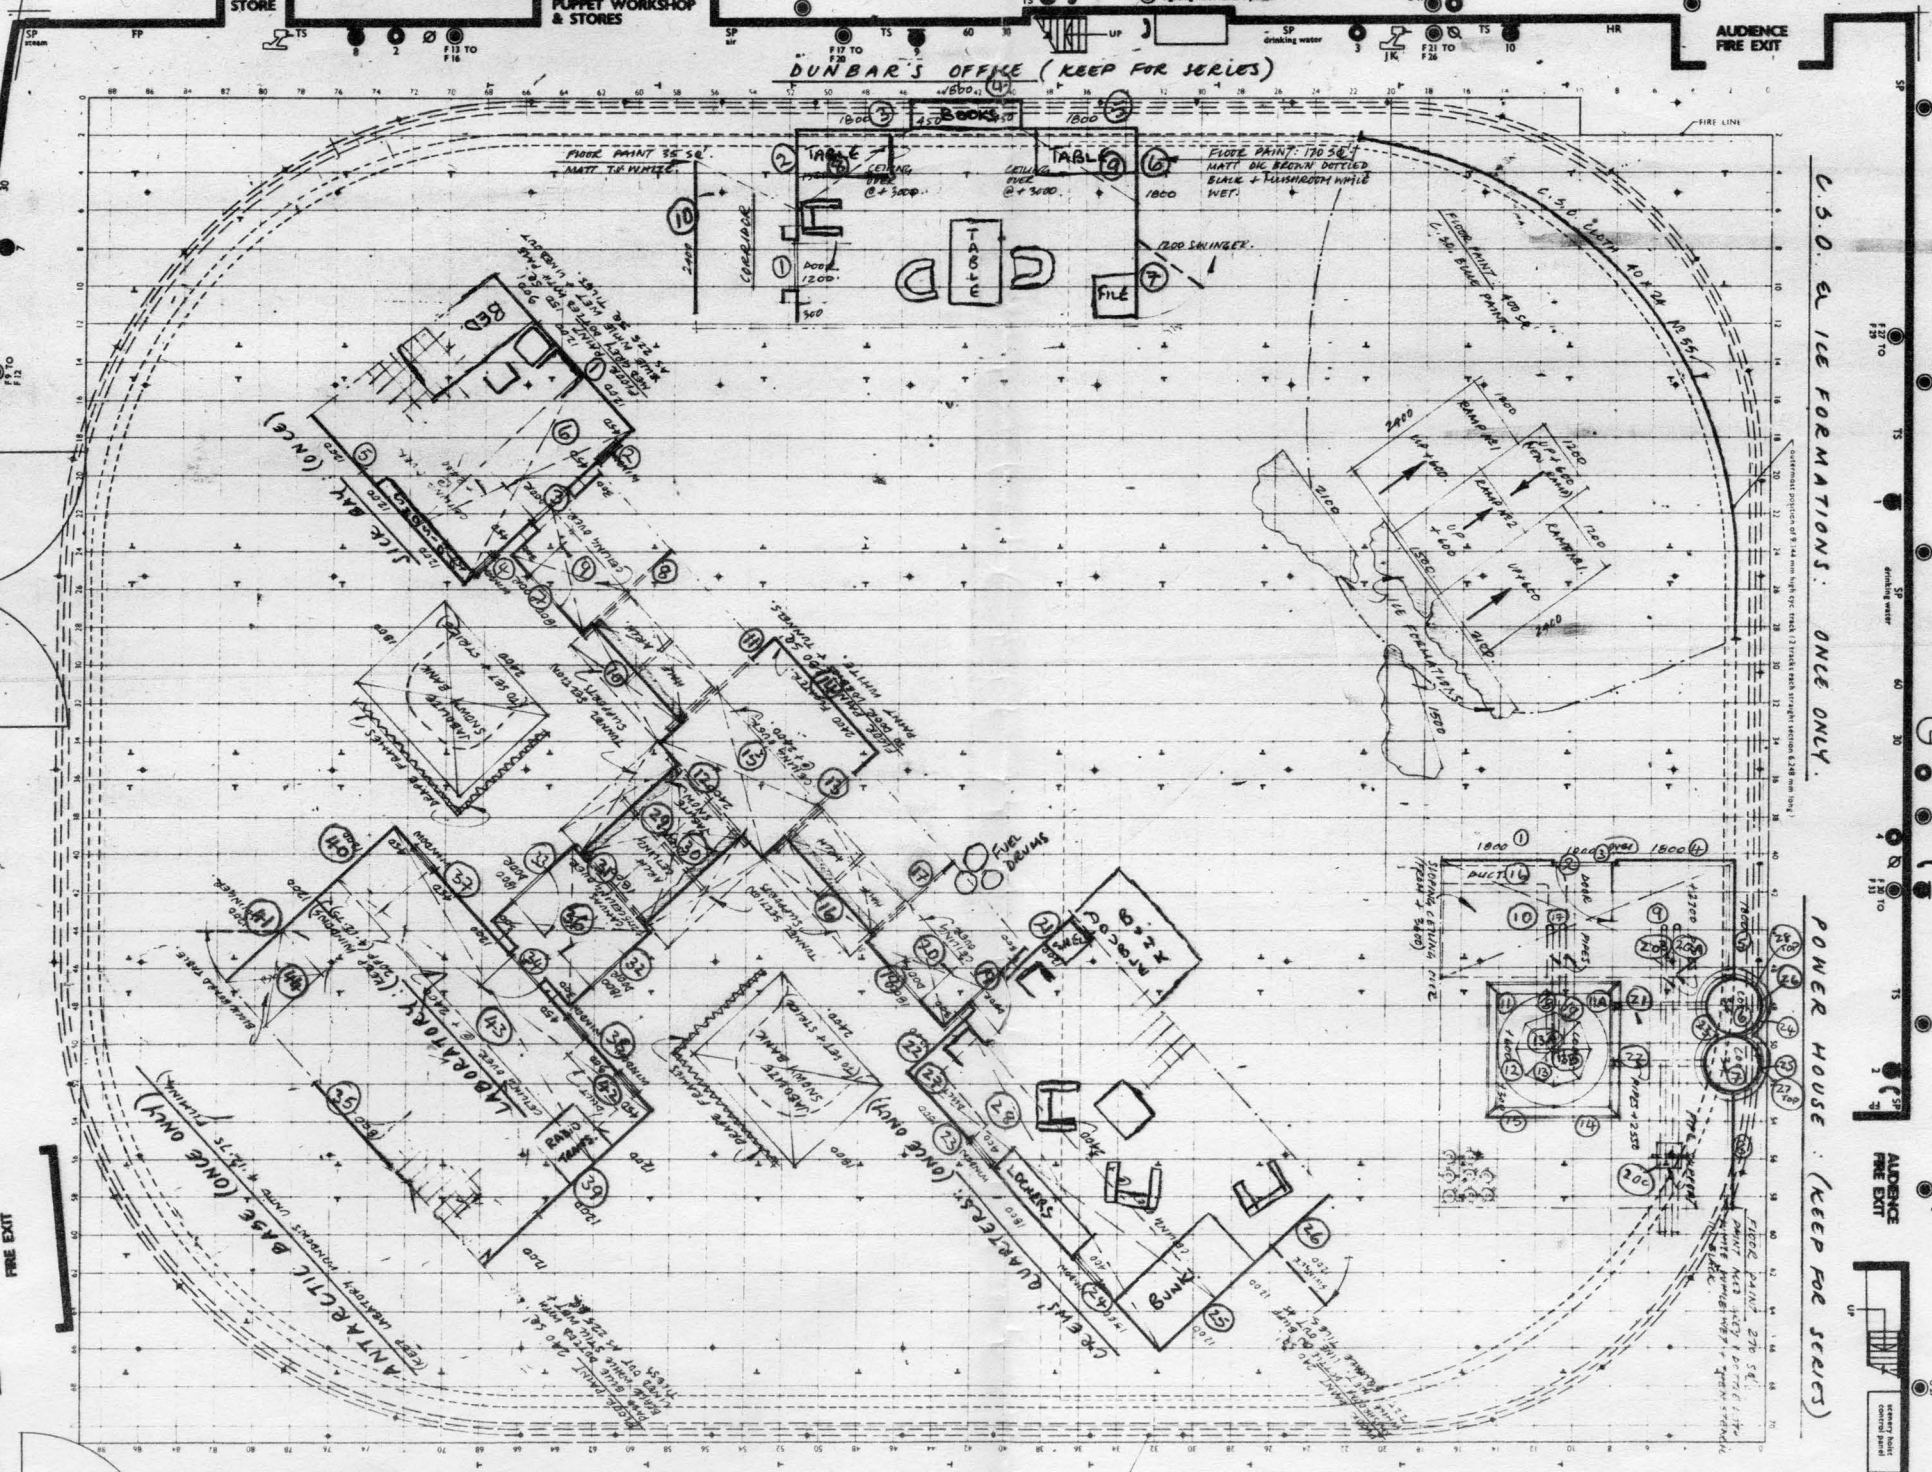

WALL 3

WALL 2

WALL 1

WALL 4

WALL 5

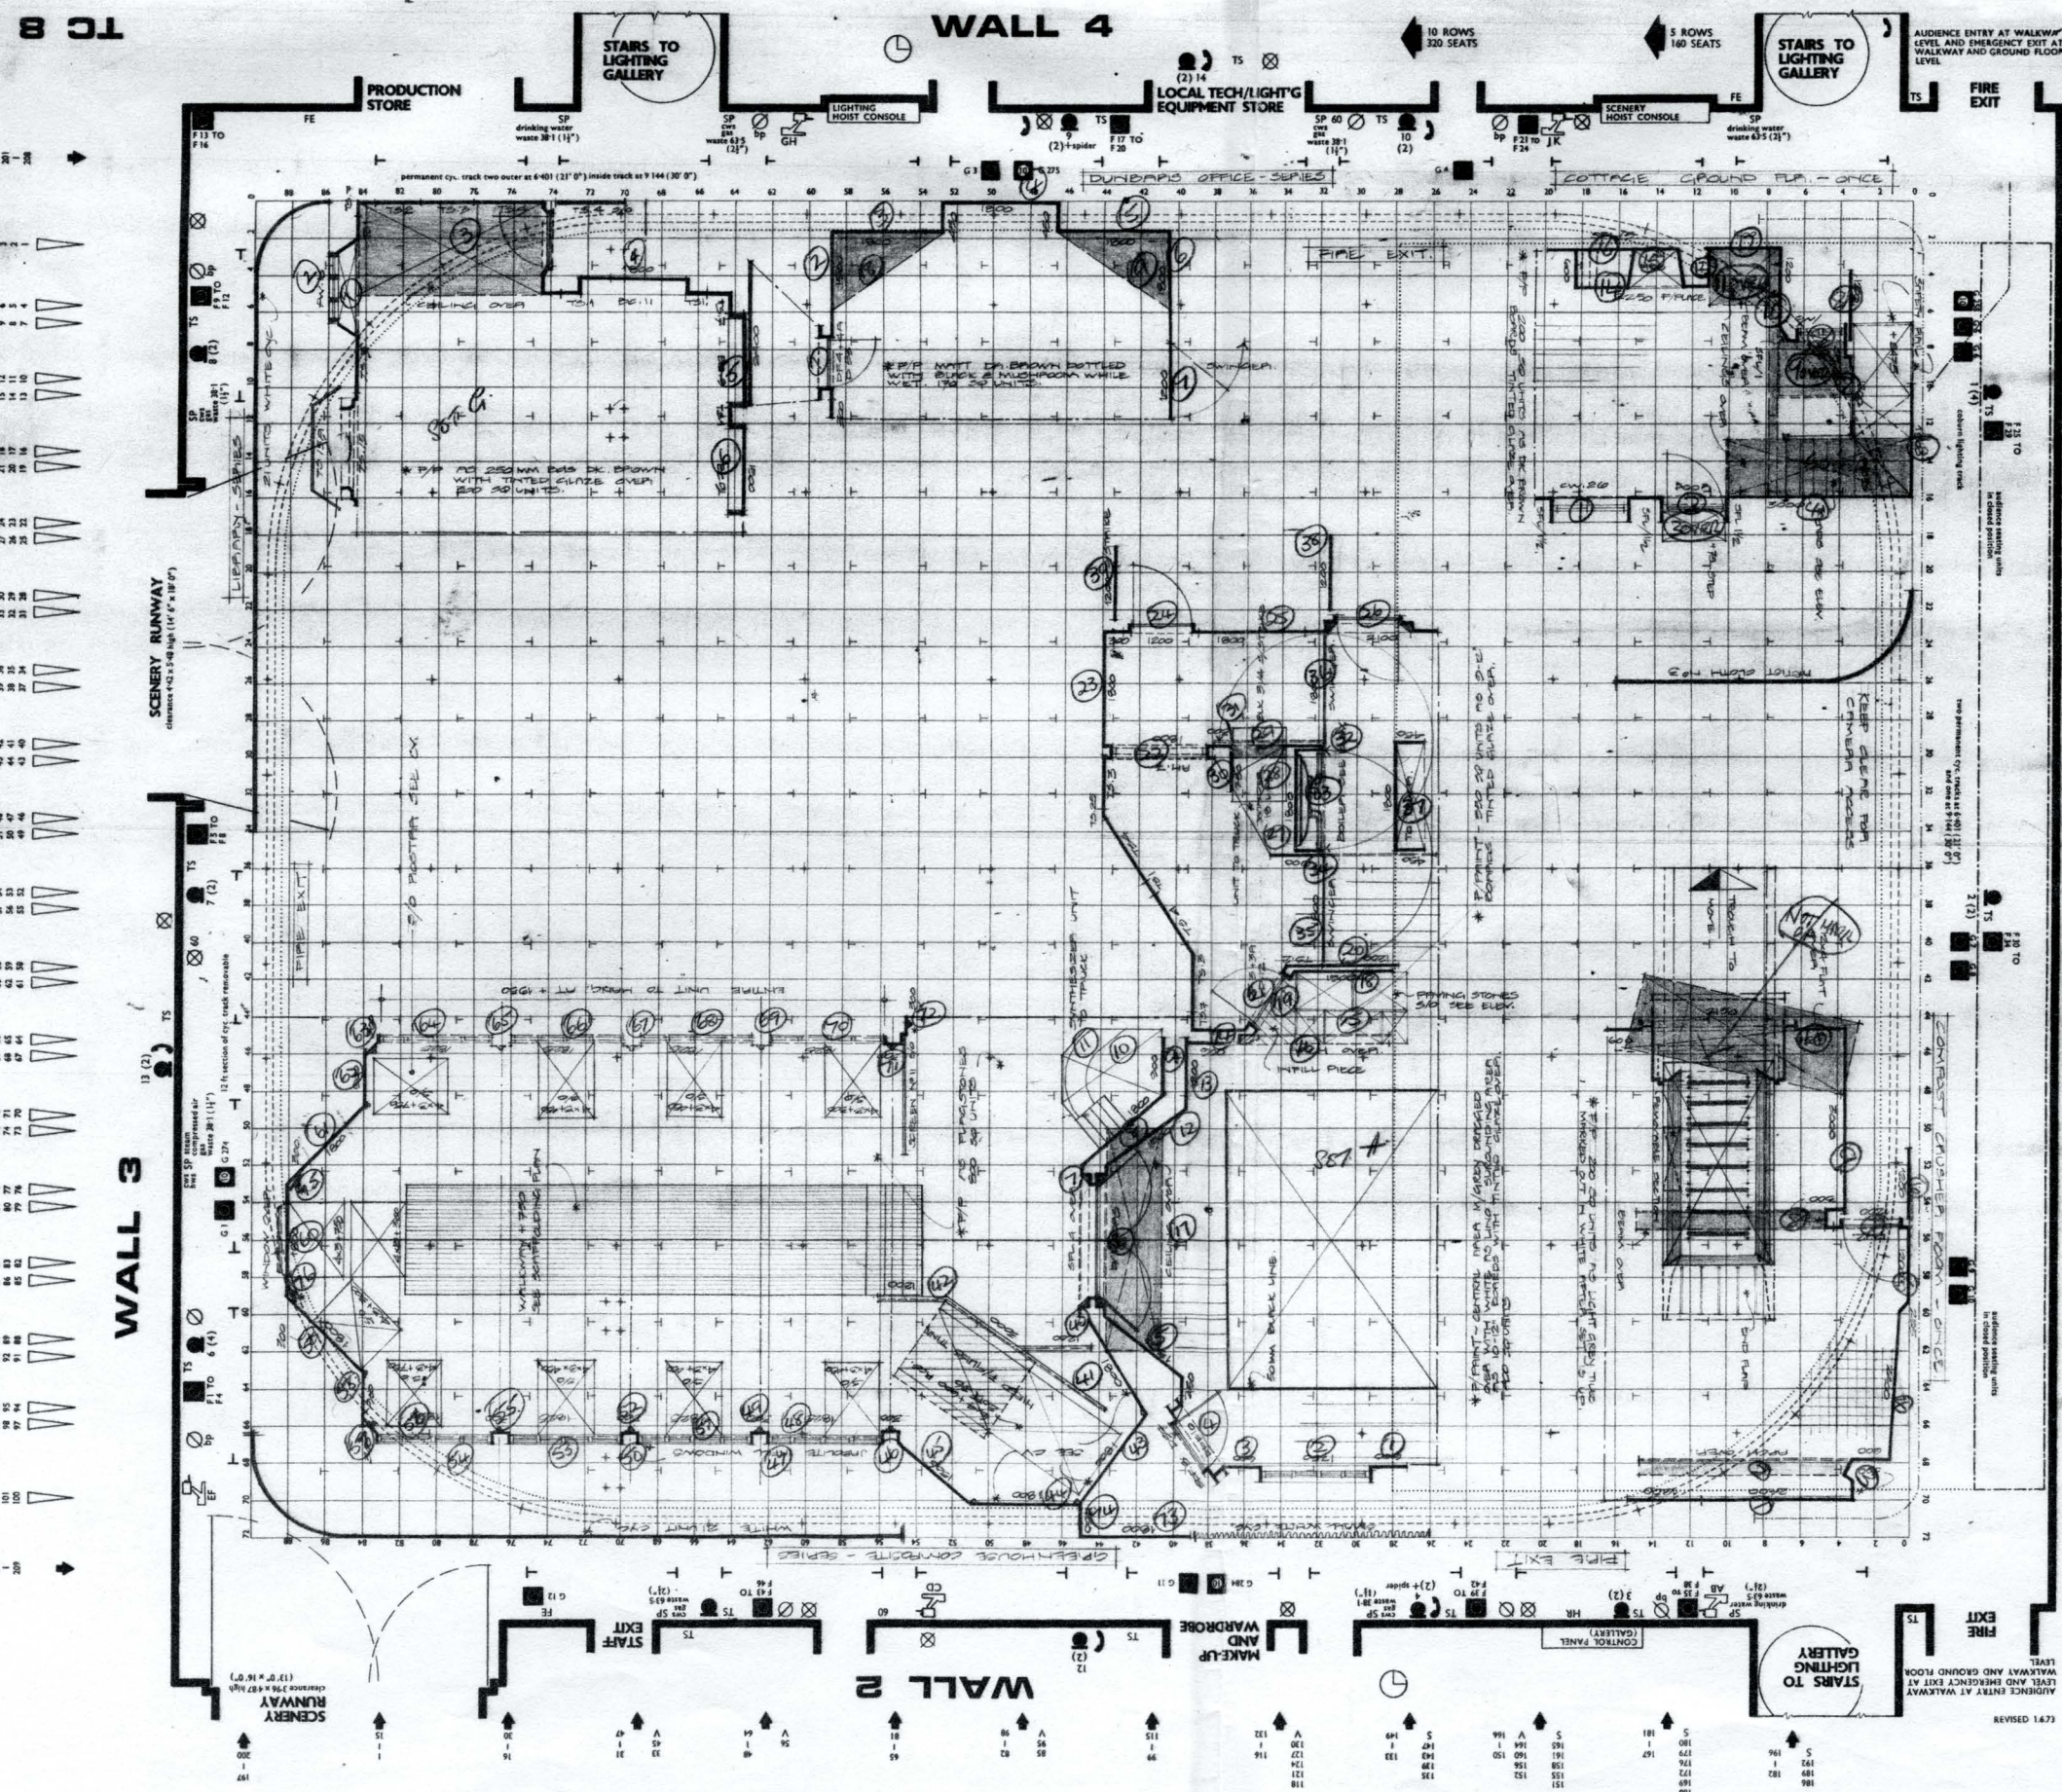

KEY TO SYMBOLS

- FE FIRE EXTINGUISHER
- HR HOSE REEL
- SP SERVICE POINT
- TS TECH & G.S. SOCKET
- 3 PHASE SUPPLIES
- 30 30 AMP G.S. SUPPLY
- 60 60 AMP G.S. SUPPLY
- 5 Kw SOCKET
- 10 Kw GALLERY SOCKET
- 110 V DC SUPPLY
- LIGHTING HOSTS
- SOUND DISTRIBUTION
- SCENERY HOSTS  
safe working load 181-44 kg (400 lbs), constant speed
- V BARRELS WITH VISION FEED & 240 V AC SUPPLY
- S BARRELS WITH MIC. & LOUD SPEAKER FEEDS
- CAMERA CABLE CONNECTION
- CAMERA DOLLY SUPPLY
- FLOOR POINT FOR 1/2 TON EYEBOLTS
- FLOOR ANCHOR POINT FOR CTC.
- HANGING POINTS
- OVERPIECES & CEILINGS
- EDGE OF FLOOR PAINTING
- AN. CLOTH
- CLOTH
- PHOTO BLOW UP
- LINE OF AUDIENCE SEATING
- 10-210 (33' 6") from studio floor to underside of beam  
5715 (18' 9") clearance height under gallery between  
cantilever brackets.
- NOTE: STUDIO GRID MADE UP OF 600 mm SQUARES.

| DES. DISTRIBUTION                           | GEN. DISTRIBUTION                               |
|---------------------------------------------|-------------------------------------------------|
| <input type="checkbox"/> DESIGNER           | <input type="checkbox"/> ALLOCATIONS            |
| <input type="checkbox"/> DESIGN ASST.       | <input type="checkbox"/> A.S.T.M. (TEL)         |
| <input type="checkbox"/> DESIGNER EALING    | <input type="checkbox"/> CONST. ORGANISER       |
| <input type="checkbox"/> ELECTRICIANS       | <input type="checkbox"/> DIRECTOR               |
| <input type="checkbox"/> MODEL MAKERS       | <input type="checkbox"/> Q/ CONTRACTORS         |
| <input type="checkbox"/> ASST. PRODUCTIONS  | <input type="checkbox"/> DAY MANAGER            |
| <input type="checkbox"/> PROCESS PROJECTION | <input type="checkbox"/> NIGHT MANAGER          |
| <input type="checkbox"/> SCENIC ARTISTS     | <input type="checkbox"/> SCENERY BOOKING CLERK  |
| <input type="checkbox"/> VISUAL EFFECTS     | <input type="checkbox"/> SUPERVISING SUPPLY MAN |
| <input type="checkbox"/> DRAPES             | <input type="checkbox"/> ASST. WORKSHOP MAN     |
| <input type="checkbox"/> GRAPHICS           | <input type="checkbox"/> F.M.S. OFFICE          |
| <input type="checkbox"/> ASST. PLASTICS     | <input type="checkbox"/> DESIGN MANAGER         |
| <input type="checkbox"/> ASST. ALLOCATIONS  | <input type="checkbox"/> ESTIMATOR              |
| <input type="checkbox"/> METAL WORKERS      | <input type="checkbox"/> CONTRACTS              |
|                                             | <input type="checkbox"/> ASST. MANAGER ST. OPS. |
|                                             | <input type="checkbox"/> SCENERY STORES BENT/D  |
|                                             | <input type="checkbox"/> SUPERVISOR EALING      |

DIRECTOR  
DOUGLAS CAMPFIELD ROOM

DESIGNER  
ROBERT MURPHY LEACH EXT.

DRAWN BY  
JAN M. SPACZYNSKI EXT.

ZERO

PRODUCTION DATE  
12-12-1975

10-10-1975

SCALE 1:50 METRIC  
STUDIO PLAN  
TC8  
PRODUCTION  
"DR. WHO" EPISODE 566  
THE SEEDS OF DOOM